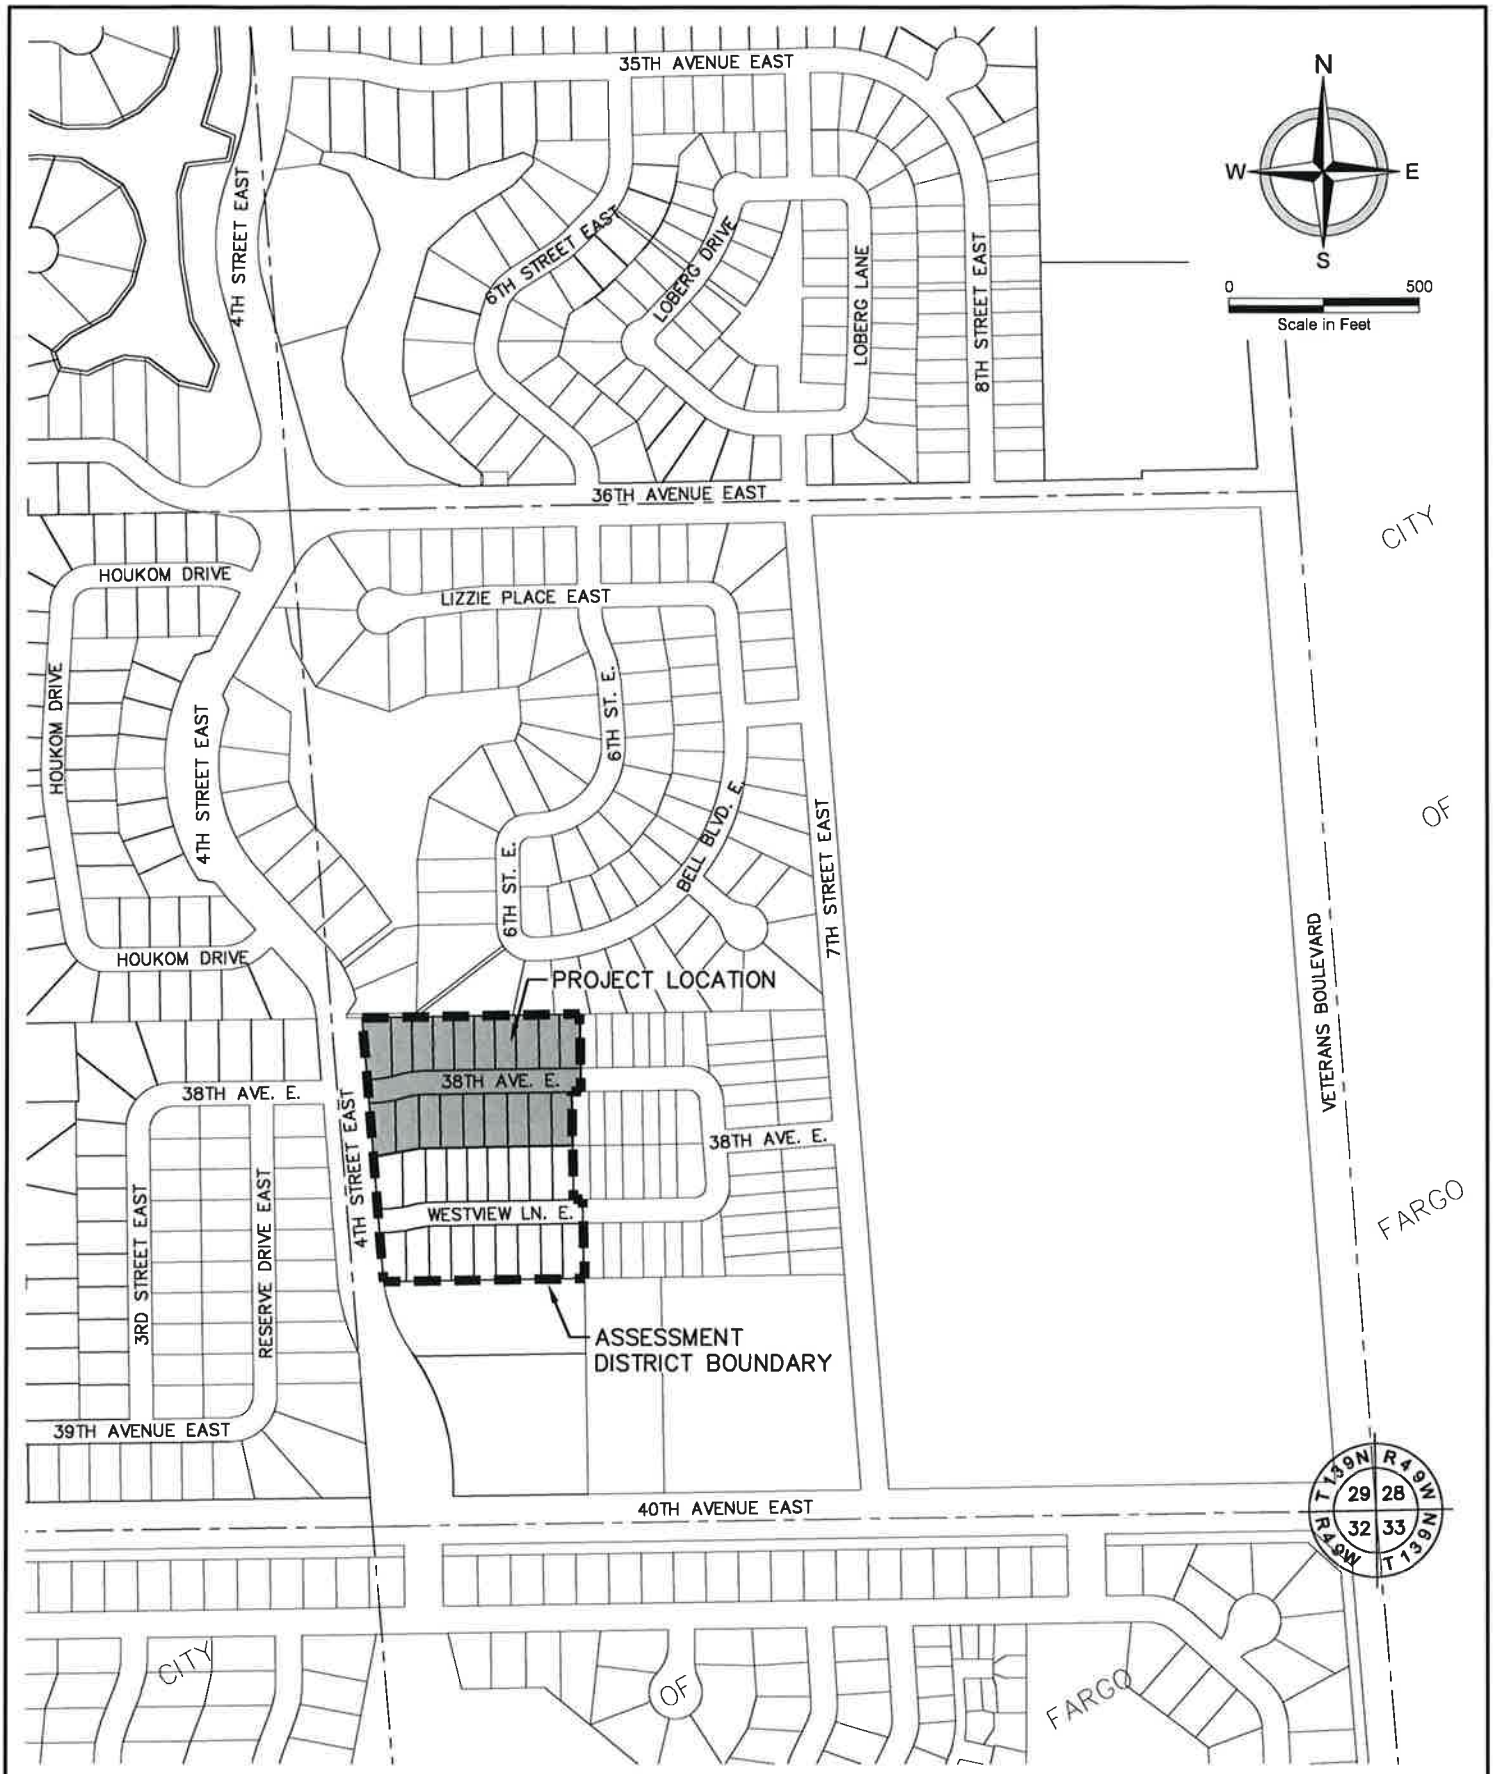

SEWER, WATER, STORM AND STREET
IMPROVEMENT DISTRICT NO. 1315
WESTVIEW 3RD ADDITION
WEST FARGO, NORTH DAKOTA

PROJECT No.	20092
DATE:	01.10.18
REVISED:	–
DRAFTER:	KAG
REVIEWER:	MJP

moore engineering, inc.

FILE LOCATION: R:\Civil 3D Projects\20092\DRAWINGS\DESIGN\20092-AssessmentMap.dwg